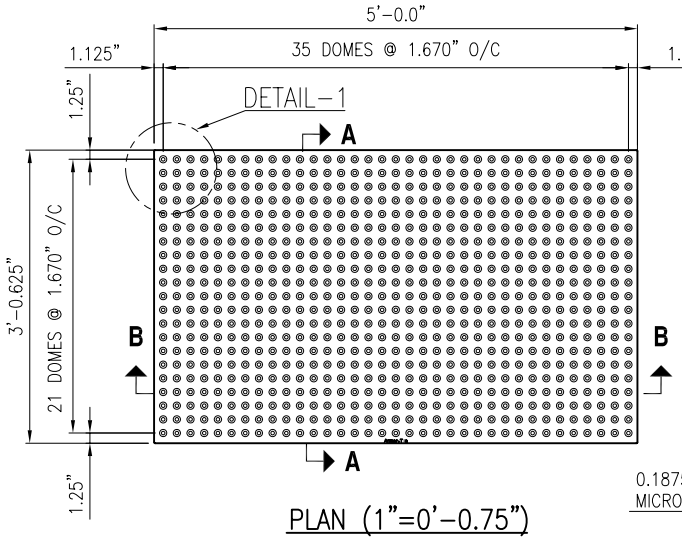

PLAN (1"=0'-0.75")

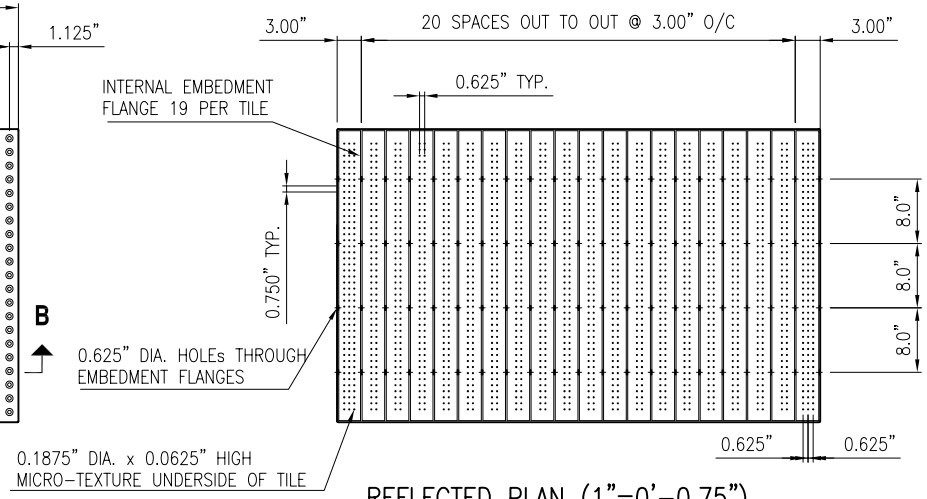

REFLECTED PLAN (1"=0'-0.75")

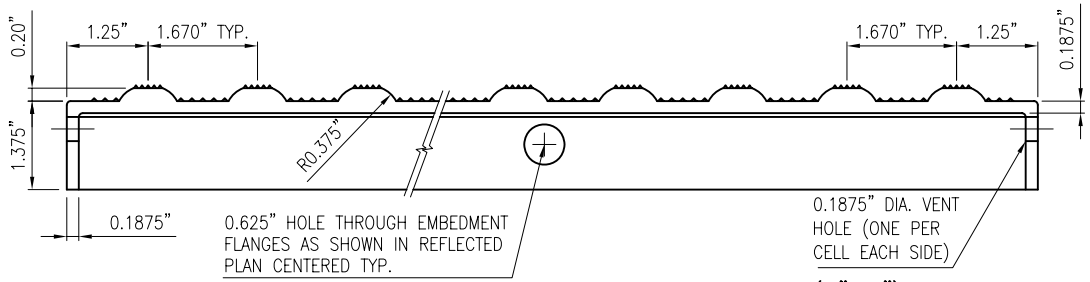

SECTION A-A(1"=2")

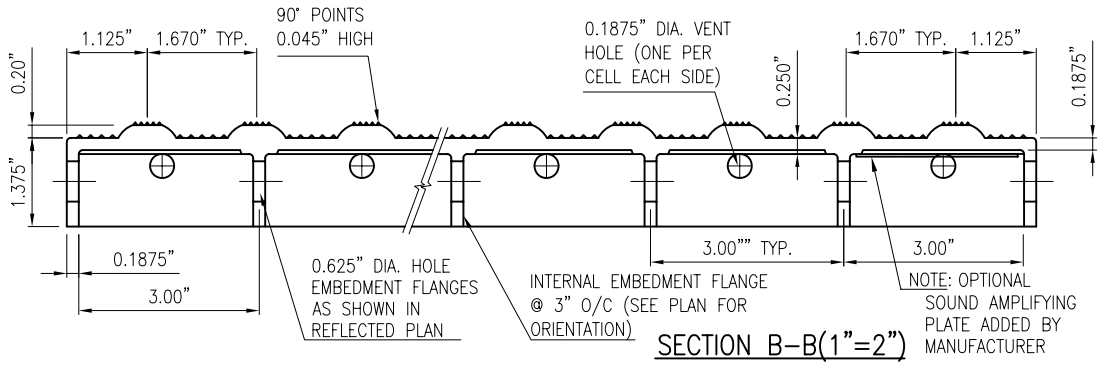

SECTION B-B(1"=2")

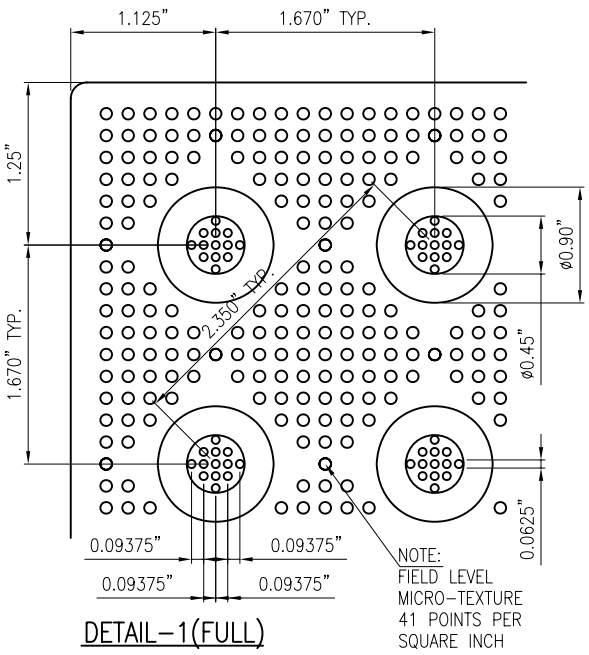

DETAIL-1(FULL)

www.Armor-Tile.com

ENGINEERED PLASTICS

© 2006 ENGINEERED PLASTICS
CONFIDENTIAL AND PROPRIETARY DOCUMENT
ANY ONE OR MORE OF THE FOLLOWING PATENTS MAY APPLY
U. S. PATENT NO. 5,303,669, 5,775,835, 6,449,790, AND 6,895,622 BS
C.D.N. PATENT NO. 2,032,532, 2,070,984
US PATENTS PENDING.
Ⓓ KENNETH E. SZEKELY

MATERIAL LIST

#	DESCRIPTION	PART No:	QT'Y
1	ARMOR-TILE	ADA-C-3660-**	1

** COLOR CODE
YELLOW (YW), RED (RD), BLACK (BK), DARK GREY (DG), LIGHT GREY (LG), WHITE (WH), OCRE YELLOW (OC), BLUE (BL), COLONIAL RED (CR)
CUSTOM COLORS AVAILABLE

No:	DATE	REVISION	APPR.

SCALE

DESIGNED	BY K.S.	DATE 08/90
DRAWN	D.G.	2/22/2006
CHECKED		
PROJECT MANAGER		
TRADE DETECTABLE WARNING SURFACE	PART No: ADA-C-3660-**	
MATERIAL VITRIFIED POLYMER COMPOSITE		

SUBJECT

Armor-Tile™ ADA

SOUND AMPLIFYING DETECTABLE/TACTILE WARNING SURFACE TILE

PROJECT

Armor-Tile™

DETECTABLE/TACTILE WARNING SURFACE TILE
36" x 60" CAST IN PLACE
INLINE DOME TACTILE TILE
PLANS AND DETAILS

DRAWING No:	REV. No:
ADA-C-3660	0